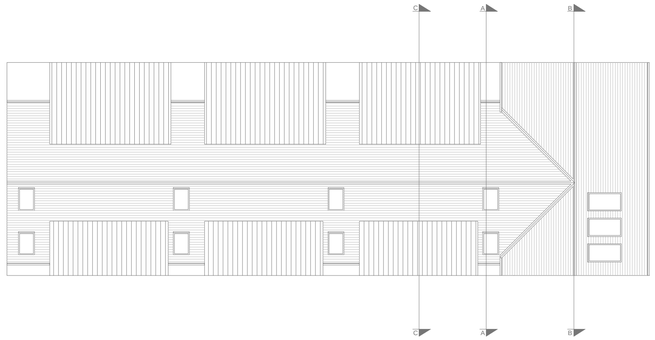

ROOF PLAN
SCALE 1:200@A1

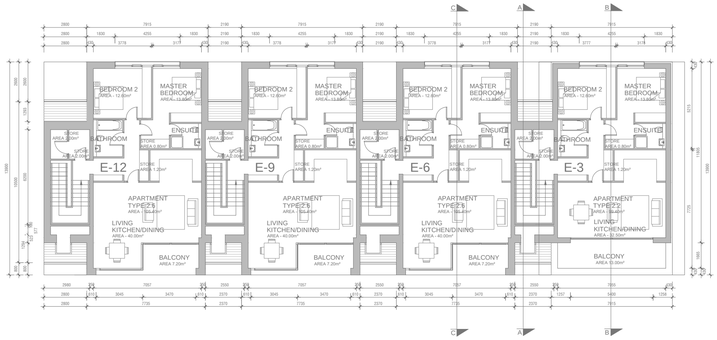

SECOND FLOOR PLAN
SCALE 1:200@A1

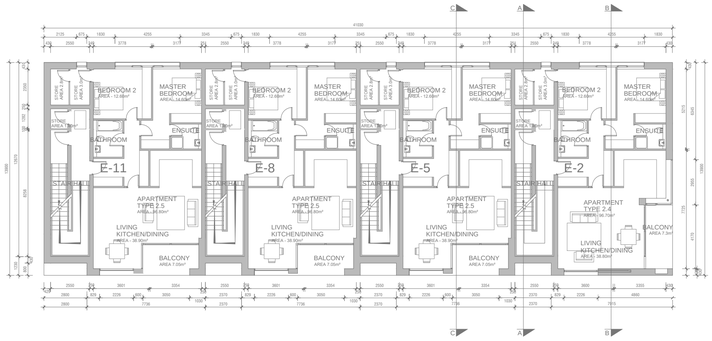

FIRST FLOOR PLAN
SCALE 1:200@A1

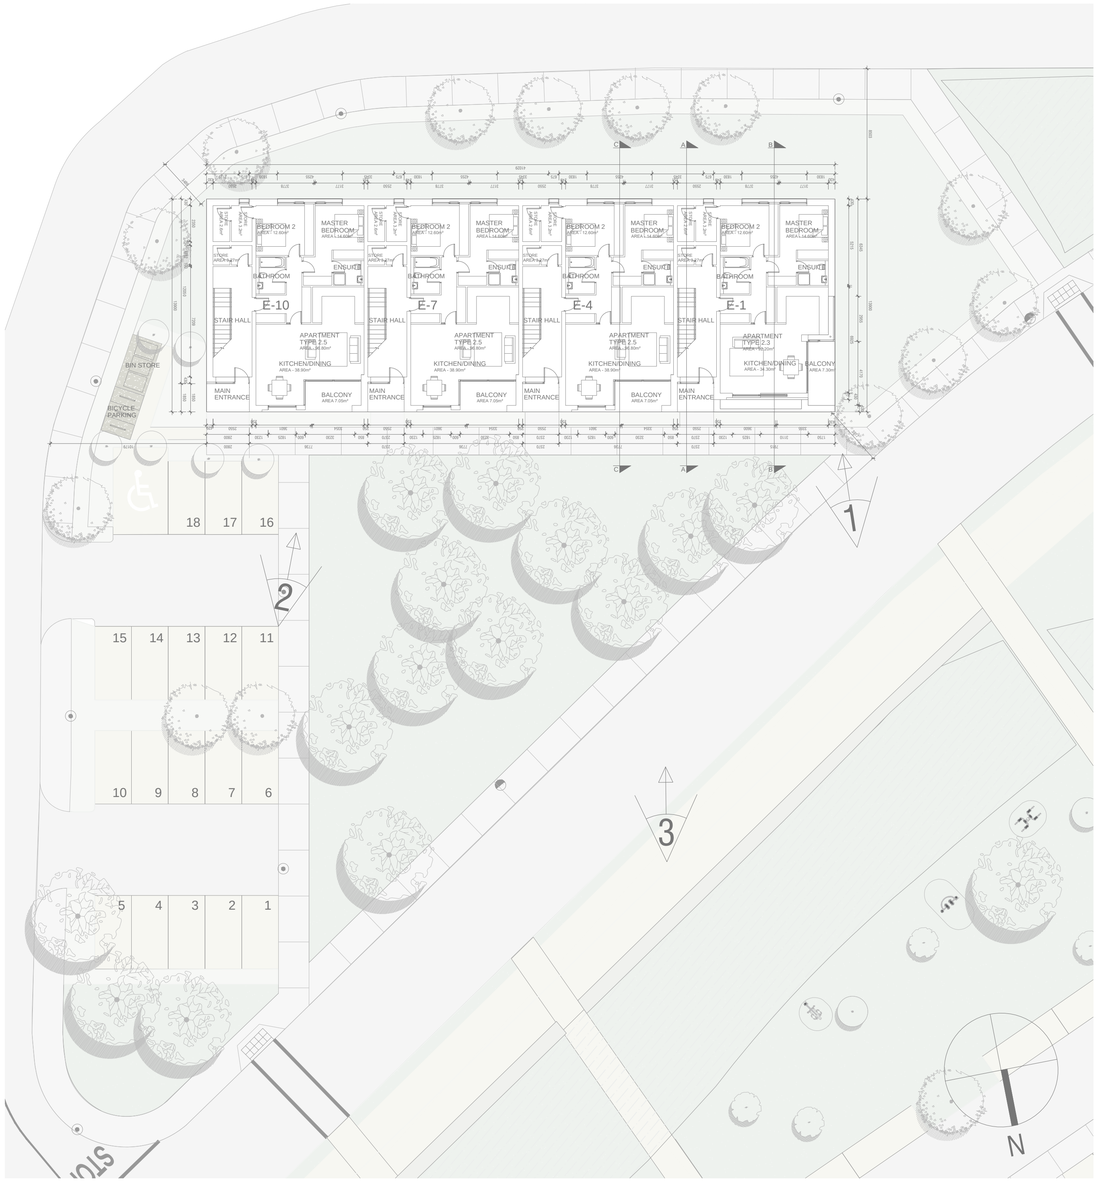

GROUND FLOOR PLAN
SCALE 1:200@A1

BLOCK E - 12 UNITS	APARTMENT TYPE 2.2	1 UNIT @ 99.40 m2
	APARTMENT TYPE 2.3	1 UNIT @ 92.20 m2
	APARTMENT TYPE 2.4	1 UNIT @ 96.70 m2
	APARTMENT TYPE 2.5	6 UNITS @ 96.80 m2
	APARTMENT TYPE 2.6	3 UNITS @ 105.40 m2

LEGEND
N.T.S.

PROPOSED APARTMENT BLOCK - TYPE E PLANS

NOTES

1. Copyright Reserved.
2. Work to figured dimensions only. Do not scale drawing.
3. The contractor is responsible for checking all levels and dimension on site and shall refer all discrepancies to the Architect.
4. Where appropriate, for details of R.C. structure, or mechanical and electrical details, see Engineers drawings.
5. Proprietary items shall be fixed in strict accordance with manufacturers instructions.
6. Sizes of proprietary items shall be checked with manufacturer.
7. The contractor shall be responsible for the co-ordination of structure, finishes and services.

No.	ISSUE STATUS
	PROGRESS
•	INFORMATION ONLY
	PLANNING APPLICATION
	TENDER
	FIRE CERT
	CONSTRUCTION
	DAC
	COMPLIANCE

No.	Date	Revision	Initials	No.	Date	Revision	Initials	No.	Date	Revision	Initials

Project : RATHMULLAN
Client : TRAILFORD LTD

JOB NO. 17/094

Drawing Title : PROP. APT. BLK - TYPE E PLANS

DRAWING NO. PP- A4 - 01

Date : Aug 2019 | Scale as shown | Drawn by: GZ | Checked by: JOL | A1

REVISION NO. B

File: -

ndba architects
Niall D. Brennan Associates

Niall D. Brennan Associates, 52 Pembroke Road, Ballsbridge, Dublin 4, Ireland
TEL (353 1) 478 90 09 FAX (353 1) 478 90 10 E-MAIL info@ndba.ie WEB www.ndba.ie