NOTES:

1. DO NOT SCALE. USE FIGURED DIMENSIONS ONLY.
2. THIS DRAWING IS TO BE READ IN CONJUNCTION WITH ALL OTHER RELEVANT ARCHITECTURAL AND ENGINEERING DRAWINGS.

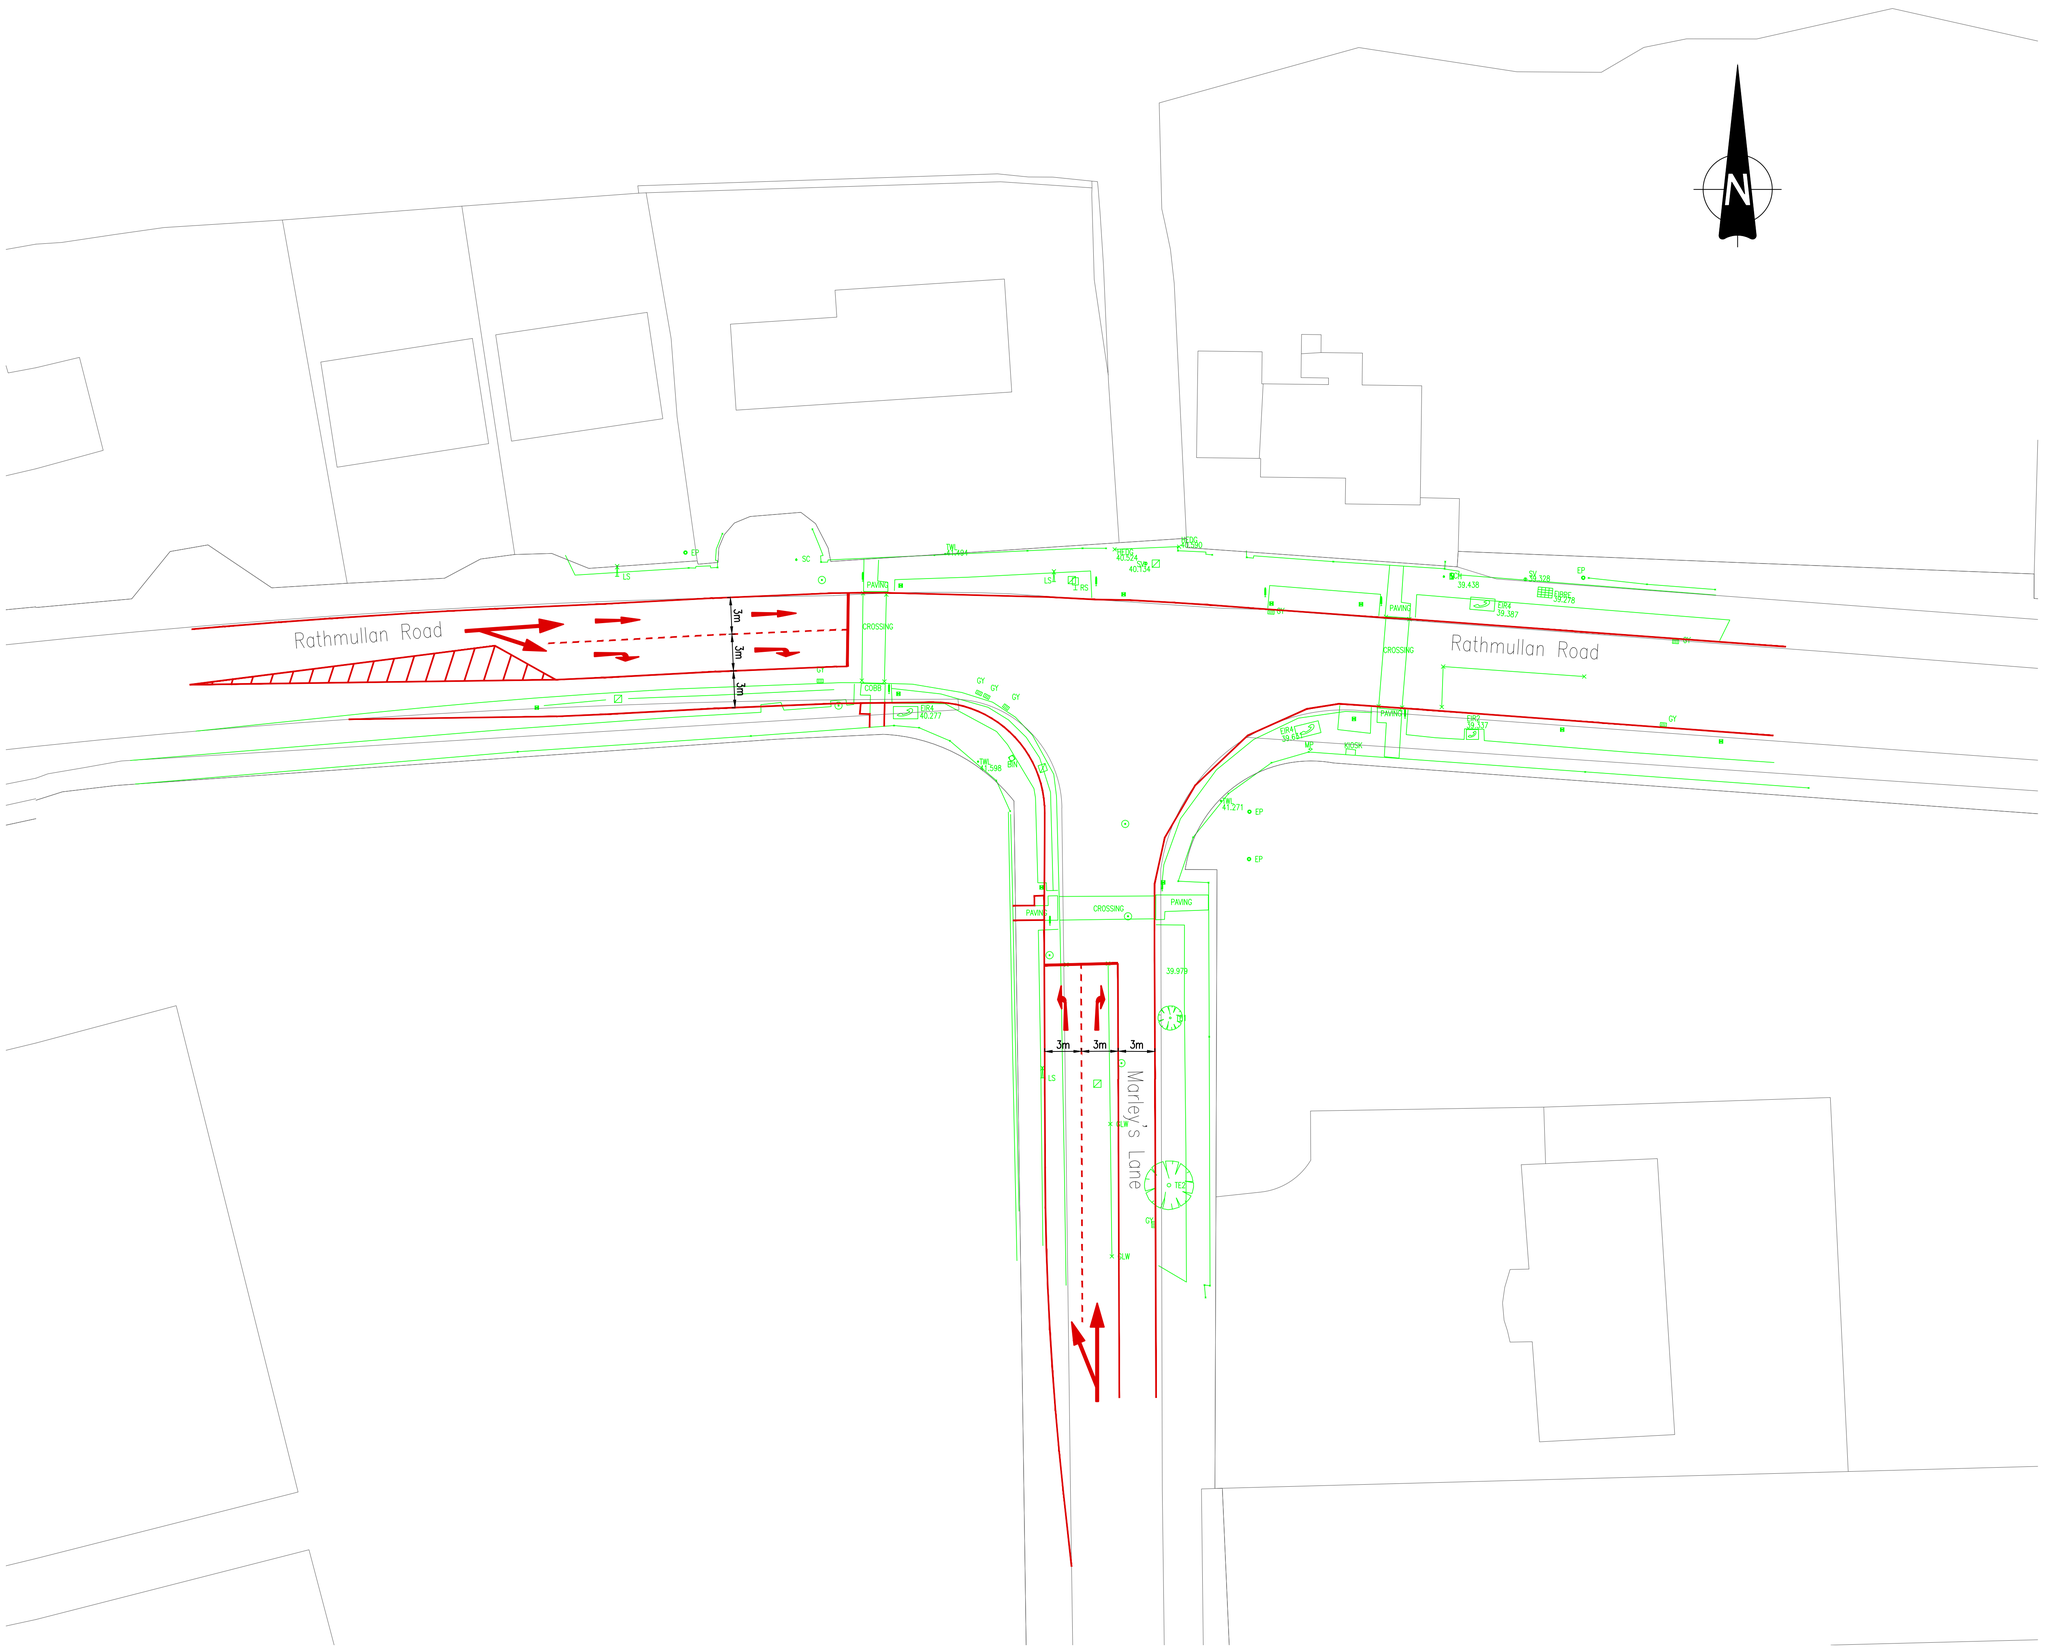


1:250 0 5.0 10.0 15.0 20.0 25.0m

1:1 0 10 20 30 40 50 60 70 80 90 100

20 May 2019 14:53

- - DRAFT - -

Graham Byrne

| REV. | DATE | AMENDMENT | DRN | APPD |
|---|---|---|---|---|
| | | | | |
| | | | | |

STATUS **FOR INFORMATION ONLY NOT FOR CONSTRUCTION**


**Waterman Moylan**
Engineering Consultants
BLOCK S, EASTPOINT BUSINESS PARK, ALFIE BYRNE ROAD,
DUBLIN D03 H3F4 IRELAND. Tel: (01) 664 8900
Email: info@waterman-moylan.ie www.waterman-moylan.ie


CLIENT **CLARD DEVELOPMENTS**

ARCHITECT **NDBA ARCHITECTS**

PROJECT

**PROPOSED RESIDENTIAL DEVELOPMENT, RATHMULLAN, DROGHEDA**

TITLE

**PROPOSED MARLEY'S LANE / RATHMULLAN ROAD JUNCTION UPGRADE**

| DRAWN | DESIGNED | APPROVED | DATE |
|---|---|---|---|
| G.Byrne | BW | JG | MAY '19 |
| SCALE | JOB NO. | DRG. NO. | REVISION |
| 1:250 @A1 | 18-014 | S101 | |


© 2011. This drawing is copyright. No part of this document may be re-produced or transmitted in any form or stored in any retrieval system of any nature without the written permission of the consulting engineer as copyright holder except as agreed for use on the project for which the document was originally issued.